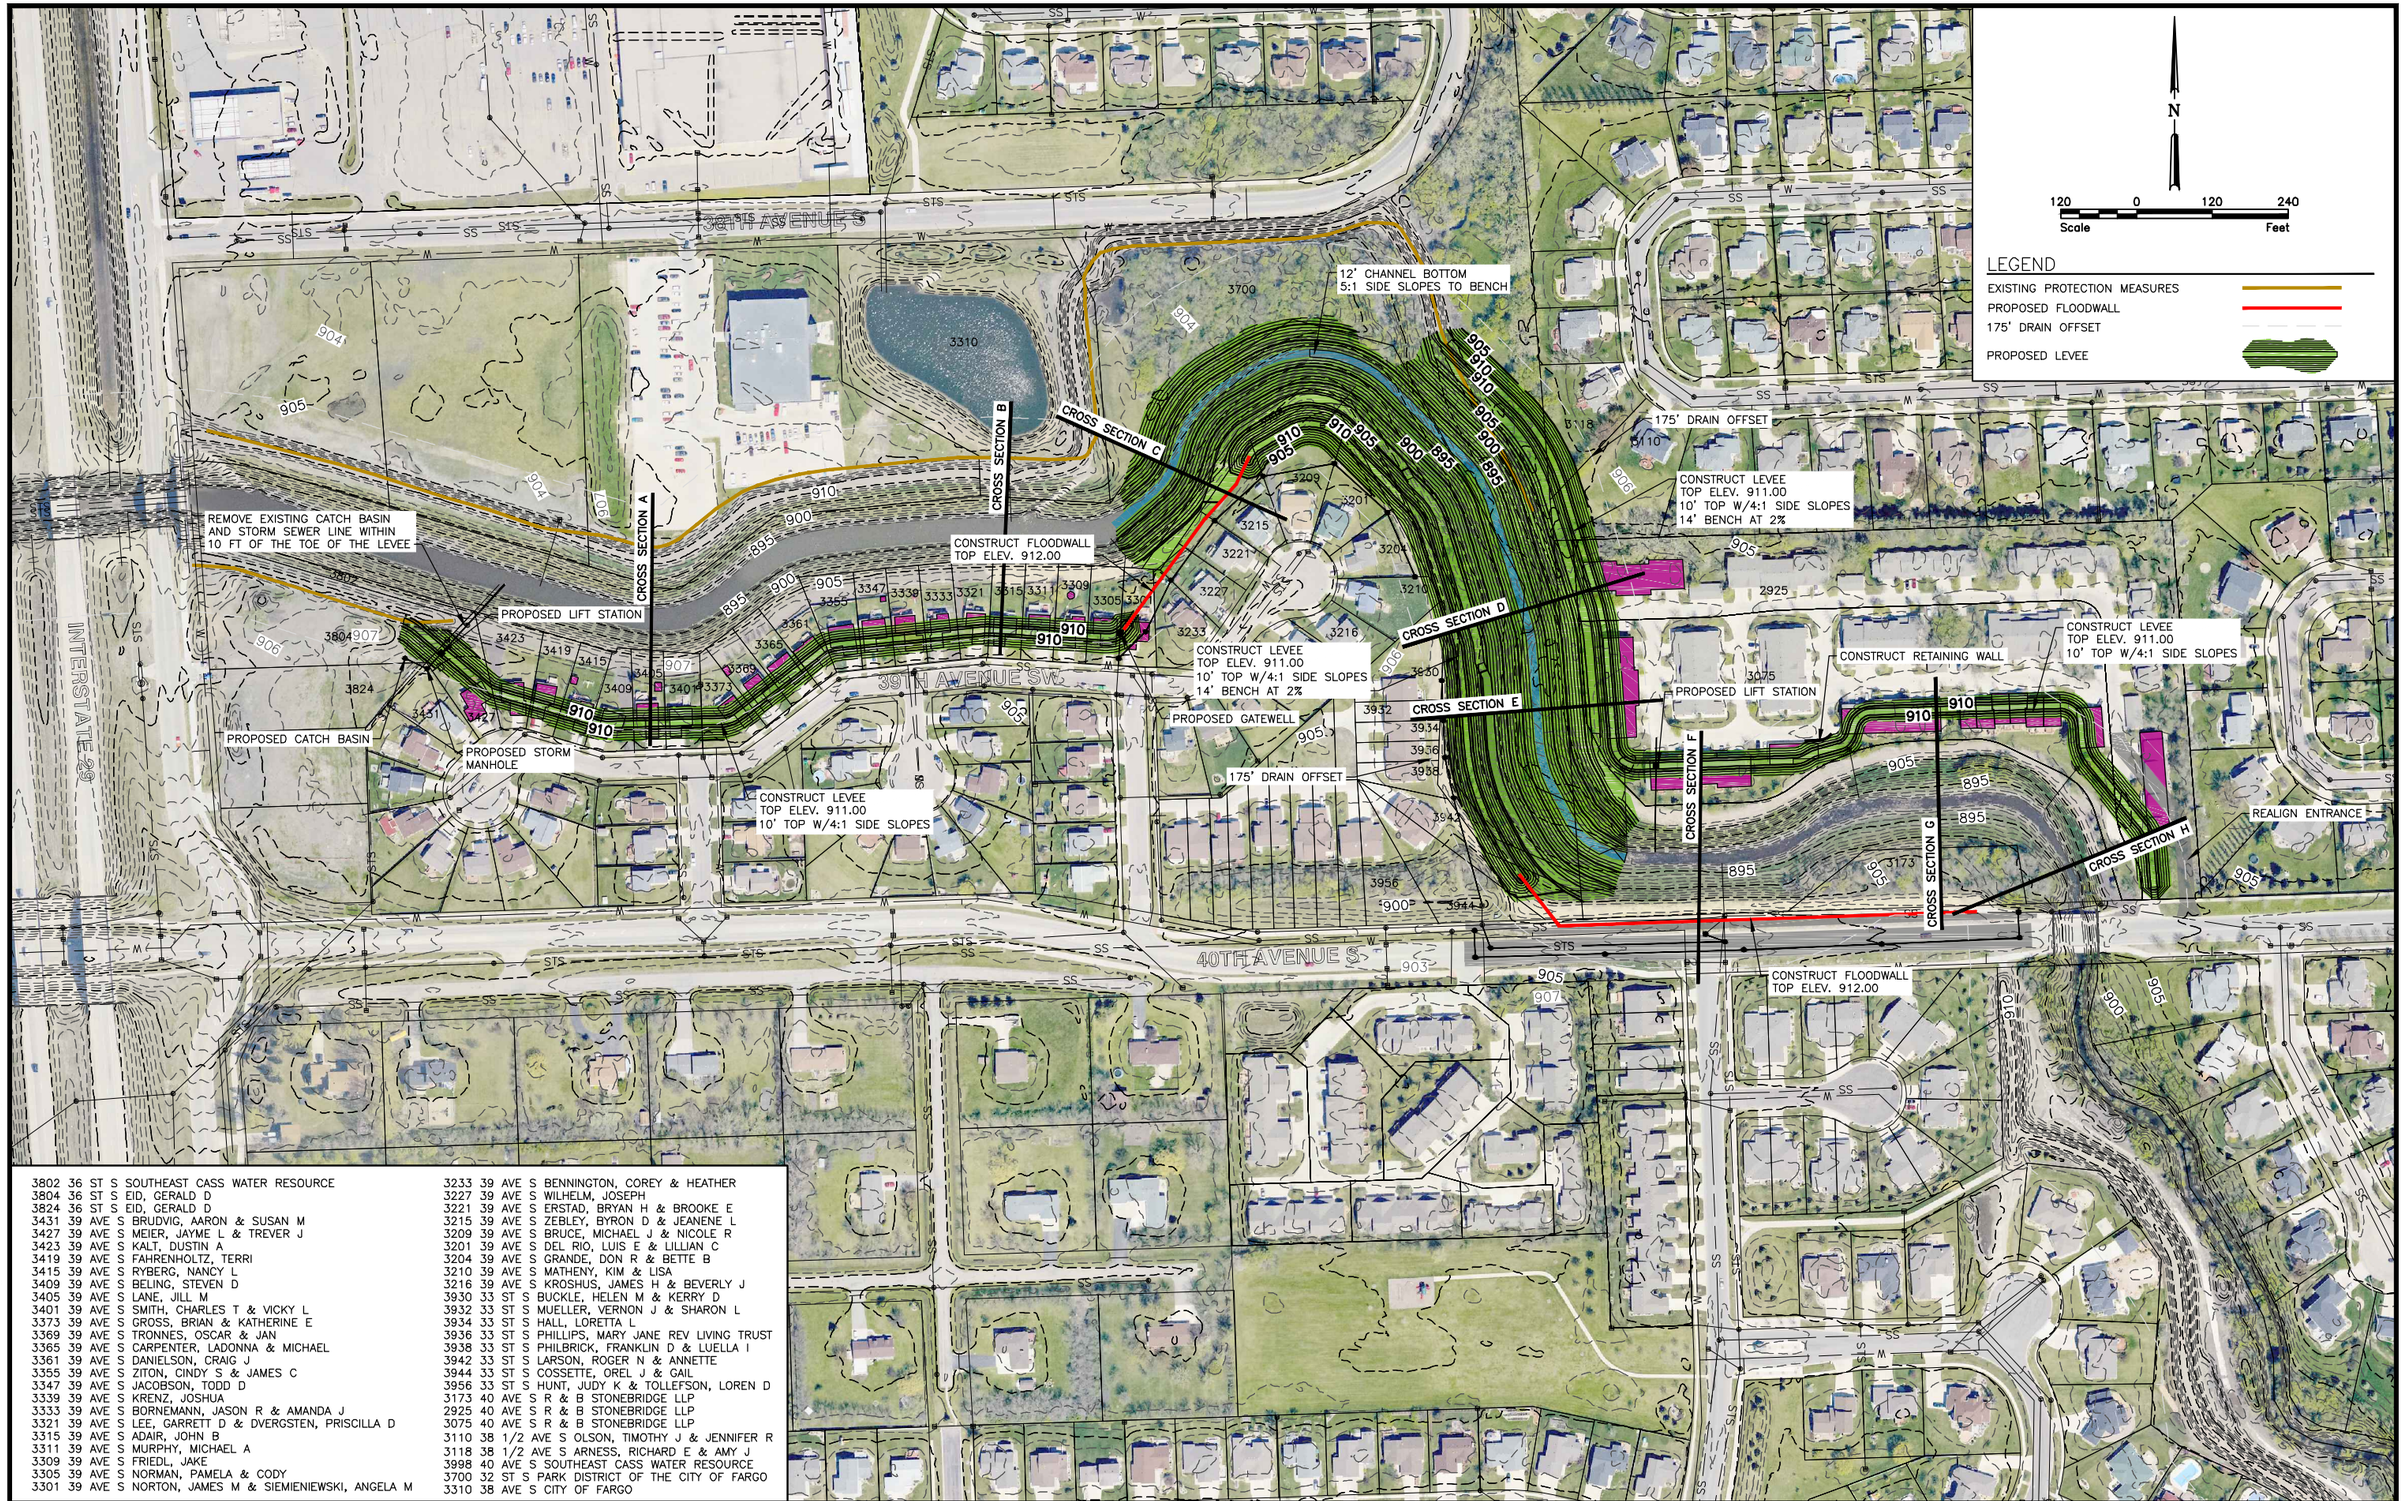

3802	36 ST S	SOUTHEAST CASS WATER RESOURCE	
3804	36 ST S	EID, GERALD D	
3824	36 ST S	EID, GERALD D	
3431	39 AVE S	BRUDVIG, AARON & SUSAN M	
3427	39 AVE S	MEIER, JAYME L & TREVER J	
3423	39 AVE S	KALT, DUSTIN A	
3419	39 AVE S	FAHRENHOLTZ, TERRI	
3415	39 AVE S	RYBERG, NANCY L	
3409	39 AVE S	BELING, STEVEN D	
3405	39 AVE S	LANE, JILL M	
3401	39 AVE S	SMITH, CHARLES T & VICKY L	
3373	39 AVE S	GROSS, BRIAN & KATHERINE E	
3369	39 AVE S	TRONNES, OSCAR & JAN	
3365	39 AVE S	CARPENTER, LADONNA & MICHAEL	
3361	39 AVE S	DANIELSON, CRAIG J	
3355	39 AVE S	ZITON, CINDY S & JAMES C	
3347	39 AVE S	JACOBSON, TODD D	
3339	39 AVE S	KRENZ, JOSHUA	
3333	39 AVE S	BORNEMANN, JASON R & AMANDA J	
3321	39 AVE S	LEE, GARRETT D & DVERGSTEN, PRISCILLA D	
3315	39 AVE S	ADAIR, JOHN B	
3311	39 AVE S	MURPHY, MICHAEL A	
3309	39 AVE S	FRIEDL, JAKE	
3305	39 AVE S	NORMAN, PAMELA & CODY	
3301	39 AVE S	NORTON, JAMES M & SIEMIENIEWSKI, ANGELA M	
3233	39 AVE S	BENNINGTON, COREY & HEATHER	
3227	39 AVE S	WILHELM, JOSEPH	
3221	39 AVE S	ERSTAD, BRYAN H & BROOKE E	
3215	39 AVE S	ZEBLEY, BYRON D & JEANENE L	
3209	39 AVE S	BRUCE, MICHAEL J & NICOLE R	
3201	39 AVE S	DEL RIO, LUIS E & LILLIAN C	
3204	39 AVE S	GRANDE, DON R & BETTE B	
3210	39 AVE S	MATHENY, KIM & LISA	
3216	39 AVE S	KROSHUS, JAMES H & BEVERLY J	
3930	33 ST S	BUCKLE, HELEN M & KERRY D	
3932	33 ST S	MUELLER, VERNON J & SHARON L	
3934	33 ST S	HALL, LORETTA L	
3936	33 ST S	PHILLIPS, MARY JANE REV LIVING TRUST	
3938	33 ST S	PHILBRICK, FRANKLIN D & LUELLA I	
3942	33 ST S	LARSON, ROGER N & ANNETTE	
3944	33 ST S	COSSETTE, OREL J & GAIL	
3956	33 ST S	HUNT, JUDY K & TOLLEFSON, LOREN D	
3173	40 AVE S	R & B STONEBRIDGE LLP	
2925	40 AVE S	R & B STONEBRIDGE LLP	
3075	40 AVE S	R & B STONEBRIDGE LLP	
3110	38 1/2 AVE S	OLSON, TIMOTHY J & JENNIFER R	
3118	38 1/2 AVE S	ARNESS, RICHARD E & AMY J	
3998	40 AVE S	SOUTHEAST CASS WATER RESOURCE	
3700	32 ST S	PARK DISTRICT OF THE CITY OF FARGO	
3310	38 AVE S	CITY OF FARGO	

No.	Revision	Date	By

Houston Engineering Inc.

Fargo
P: 701.237.5065
F: 701.237.5101

Drawn by JMW | Date 9-13-13
Checked by KAL | Scale AS SHOWN

DRAIN 27 - I29 TO 40TH AVE S FLOOD MITIGATION
CITY OF FARGO PROJECT 6229
FARGO, ND

OVERALL PLAN
OPTION 3A
PROJECT NO. 6059-063

SHEET 4 of 9

Z:\6000\6059\13_6059_063\CAD\Plans\SITE PLAN OPTION 3A.dwg - 11x17-9/13/2013 10:50 AM - (jwognrun)