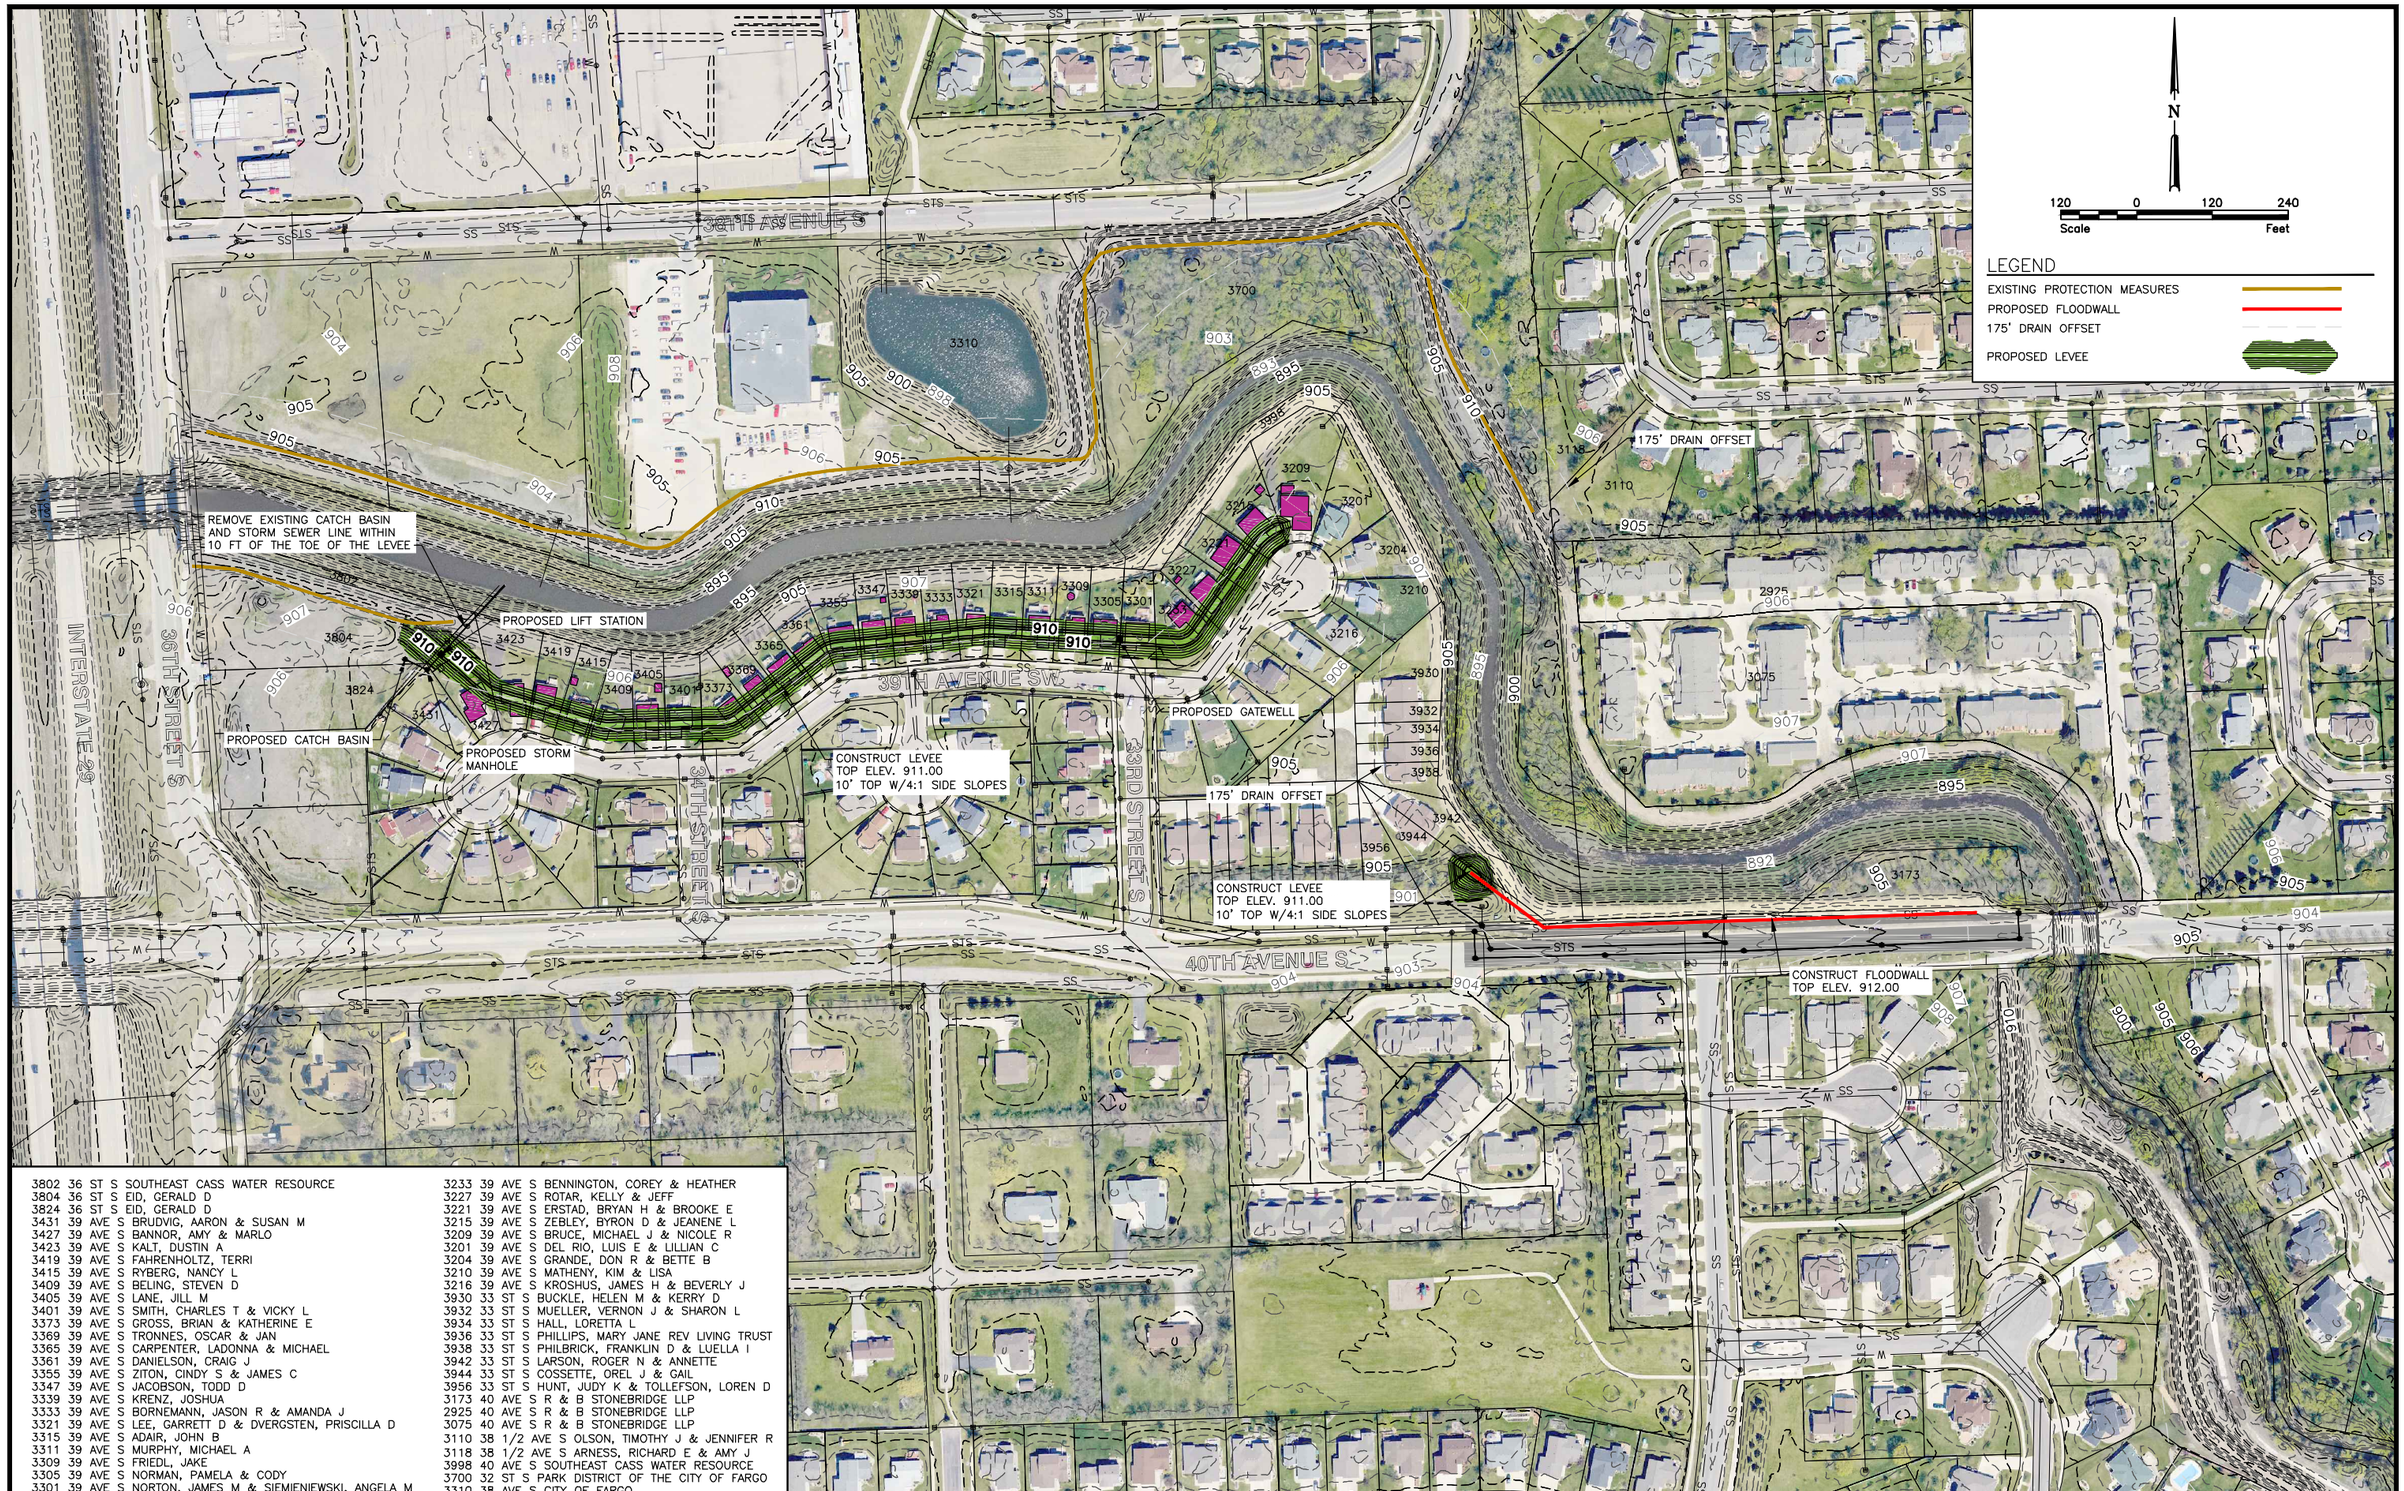

3802 36 ST S SOUTHEAST CASS WATER RESOURCE	3233 39 AVE S BENNINGTON, COREY & HEATHER
3804 36 ST S EID, GERALD D	3227 39 AVE S ROTAR, KELLY & JEFF
3824 36 ST S EID, GERALD D	3221 39 AVE S ERSTAD, BRYAN H & BROOKE E
3431 39 AVE S BRUDVIG, AARON & SUSAN M	3215 39 AVE S ZEBLEY, BYRON D & JEANENE L
3427 39 AVE S BANNOR, AMY & MARLO	3209 39 AVE S BRUCE, MICHAEL J & NICOLE R
3423 39 AVE S KALT, DUSTIN A	3201 39 AVE S DEL RIO, LUIS E & LILLIAN C
3419 39 AVE S FAHRENHOLTZ, TERRI	3204 39 AVE S GRANDE, DON R & BETTE B
3415 39 AVE S RYBERG, NANCY L	3210 39 AVE S MATHENY, KIM & LISA
3409 39 AVE S BELING, STEVEN D	3216 39 AVE S KROSHUS, JAMES H & BEVERLY J
3405 39 AVE S LANE, JILL M	3930 33 ST S BUCKLE, HELEN M & KERRY D
3401 39 AVE S SMITH, CHARLES T & VICKY L	3932 33 ST S MUELLER, VERNON J & SHARON L
3373 39 AVE S GROSS, BRIAN & KATHERINE E	3934 33 ST S HALL, LORETTA L
3369 39 AVE S TRONNES, OSCAR & JAN	3936 33 ST S PHILLIPS, MARY JANE REV LIVING TRUST
3365 39 AVE S CARPENTER, LADONNA & MICHAEL	3938 33 ST S PHILBRICK, FRANKLIN D & LUELLA I
3361 39 AVE S DANIELSON, CRAIG J	3942 33 ST S LARSON, ROGER N & ANNETTE
3355 39 AVE S ZITON, CINDY S & JAMES C	3944 33 ST S COSSETTE, OREL J & GAIL
3347 39 AVE S JACOBSON, TODD D	3956 33 ST S HUNT, JUDY K & TOLLEFSON, LOREN D
3339 39 AVE S KRENZ, JOSHUA	3173 40 AVE S R & B STONEBRIDGE LLP
3333 39 AVE S BORNEMANN, JASON R & AMANDA J	2925 40 AVE S R & B STONEBRIDGE LLP
3321 39 AVE S LEE, GARRETT D & DVERGSTEN, PRISCILLA D	3075 40 AVE S R & B STONEBRIDGE LLP
3315 39 AVE S ADAIR, JOHN B	3110 38 1/2 AVE S OLSON, TIMOTHY J & JENNIFER R
3311 39 AVE S MURPHY, MICHAEL A	3118 38 1/2 AVE S ARNESS, RICHARD E & AMY J
3309 39 AVE S FRIEDL, JAKE	3998 40 AVE S SOUTHEAST CASS WATER RESOURCE
3305 39 AVE S NORMAN, PAMELA & CODY	3700 32 ST S PARK DISTRICT OF THE CITY OF FARGO
3301 39 AVE S NORTON, JAMES M & SIEMIENIEWSKI, ANGELA M	3310 38 AVE S CITY OF FARGO

No.	Revision	Date	By

Houston Engineering Inc.

Fargo
P: 701.237.5065
F: 701.237.5101

Drawn by	Date
JMW	10-29-13
Checked by	Scale
KAL	AS SHOWN

DRAIN 27 - I29 TO 40TH AVE S FLOOD MITIGATION
CITY OF FARGO PROJECT 6229
FARGO, ND

OVERALL PLAN
OPTION 1A PARTIAL
PROJECT NO. 6059-063

SHEET
1 of 3

Z:\6000\6059\13_6059_063\CAD\Plans\SITE PLAN OPTION 1A Partial 11-1-13.dwg 11x17-11/1/2013 8:53 AM -(jwognum)